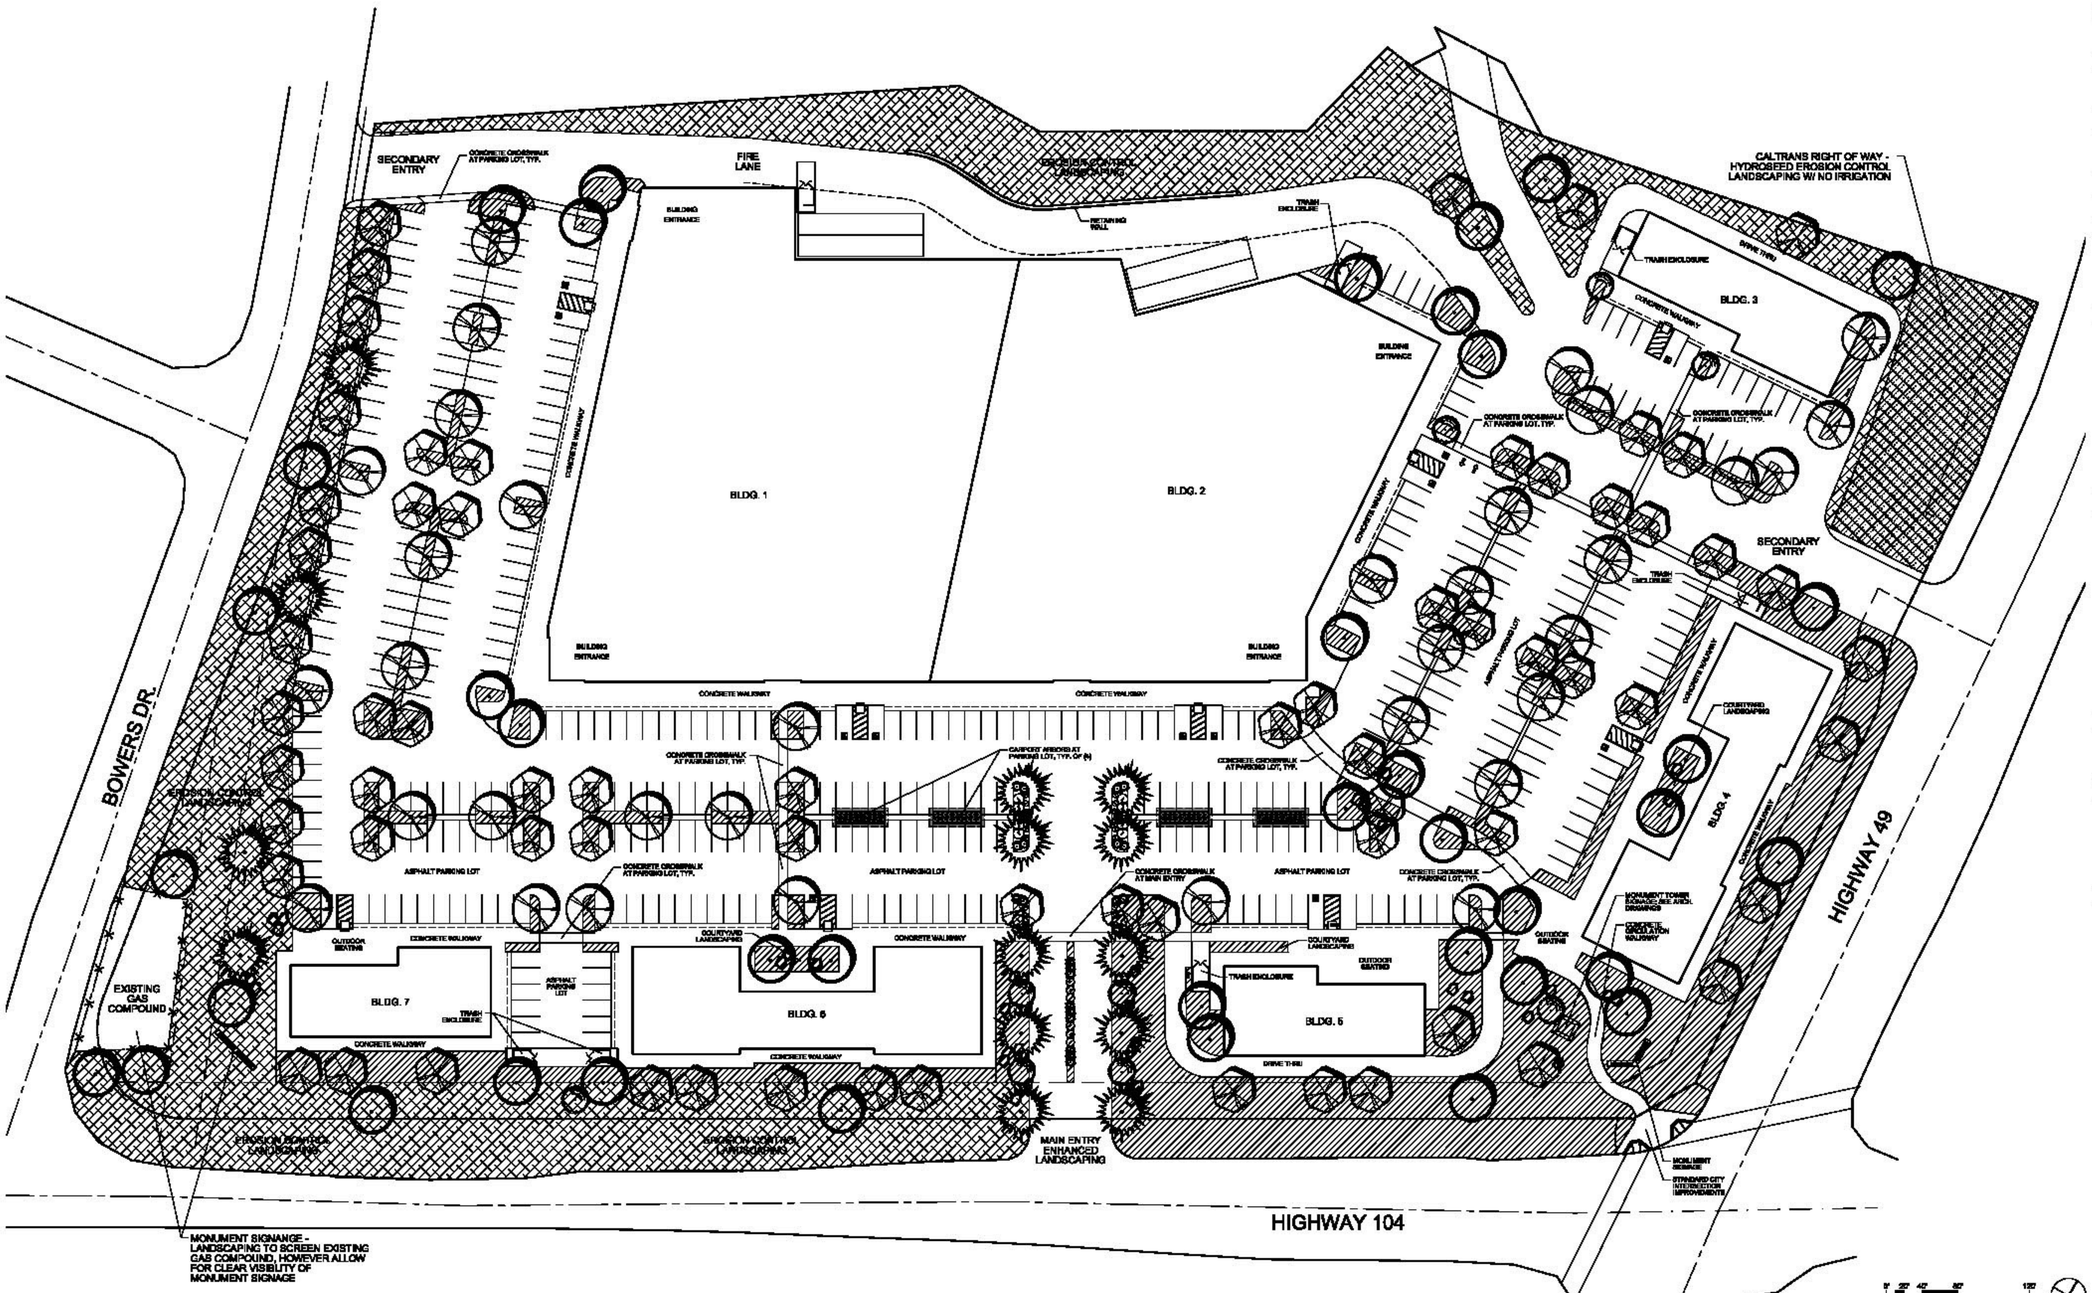

SCHEMATIC LANDSCAPE PLAN

SYMBOL	BOTANICAL NAME	SIZE	SPACING
TREES/SHRUBS/ PERENNIALS			
	OAKS (SEE REQUIRED; 38 PROVIDED)	24" BOX	PER PLAN
	LARGE DECIDUOUS SHADE TREE	24" BOX	PER PLAN
	LARGE BROAD-LEAF SHADE TREE 1	24" BOX	PER PLAN
	LARGE BROAD-LEAF SHADE TREE 2	24" BOX	PER PLAN
	SMALL ACCENT/SHADE TREE	15 GAL.	PER PLAN
PLANTING AREAS			
	NATIVE/ORNAMENTAL PERENNIAL LANDSCAPING	SEE CANIDATE PLANT LIST	
	EROSION CONTROL LANDSCAPING	SEE CANIDATE PLANT LIST	
HARDSCAPE AND AMENITIES			
	STANDARD CONCRETE SIDEWALK	STANDARD CONCRETE PER AREA DRAWING	
	ACCENT BOULDER	LOCAL / CAL-STYLE BOULDER.	

CANIDATE PLANT LIST

BOTANICAL NAME	COMMON NAME
OAK TREES	
Quercus douglasii	BLUE OAK
Quercus lobata	VALLEY OAK
Quercus kelloggii	RED OAK
Quercus agrifolia	COAST LIVE OAK
Quercus wislizenii	INTERIOR LIVE OAK
TREES	
Arbutus unedo 'Marina'	DR. HURD'S MADRONA
Calocedrus decurrens	INCENSE CEDAR
Cercis occidentalis	WESTERN REDBUD
Cercis canadensis	EASTERN REDBUD
Cupressus sempervirens	ITALIAN CYPRESS
Cedrus deodara	DEODAR CEDAR
Laguerstroemia indica 'Tuscarora Hybrid' (multi-trunk)	CRAPE MYRTLE (MULTI)
Platanus acerifolia	LONDON PLANE TREE
Populus nigra 'Italica'	LOMBARDY POPLAR
Pyrus calleryana 'Aristocrat'	ORNAMENTAL PEAR
Pinus sp.	PINE
Umbellularia californica	CALIFORNIA BAY
SHRUBS	
Arbutus unedo	STRAWBERRY
Ceanothus cuneatus	BUCKBRUSH LILAC
Ceanothus gloriosus	BLUE MOUNDS
Cistus purpureus	ORCHID ROCKROSE
Coleonema pulchrum	PINKEY COLEONEMA
Dietes vegeta	FORTNIGHT LILY
Drosanthemum hispidum	PLANKEL DEW
Leucophyllum sp.	TEXAS SAGE
Lonicera sp.	LANTANA
Lonicera sempervirens	TRUMPET VINE
Myoporum parvifolium 'Prostratum'	MYOPORUM
Pittosporum tobira	JAPANESE MOCK ORANGE
Rosa californica	CALIFORNIA WILD ROSE
GRASSES	
Festuca ovina	BLUE FESCUE
Helictotrichon sempervirens	BLUE OAT GRASS
Muhlenbergia rigens	DEER GRASS
GROUND COVERS / VINES	
Arctostaphylos 'Emerald Carpet'	MANZANITA
Gazania rigens	GOLDEN GAZANIA
Hedera helix 'Baltica'	ENGLISH IVY
Lonicera japonica 'Purpurea'	HONEYSUCKLE
Rosmarinus officinalis 'Prostratus'	PROSTRATE ROSEMARY
Trachelospermum jasminoides	STAR JASMINE
Vinca minor	PERIWINKLE
Vitis californica	CALIFORNIA WILD GRAPE

TREE TO PARKING RATIO (1:3)

NUMBER OF SPACES PROVIDED	408
NUMBER OF TREES REQUIRED	136
NUMBER OF TREES PROVIDED	142

PREPARED FOR:

PREFERRED PROPERTIES LLC
9795 BUSINESS PARK DR. STE# D
SACRAMENTO, CA. 95827
(916) 361 -1042

PREPARED BY:

QUADRIGA
Landscape Architecture and Planning, Inc.

SUTTER CREEK GOLD COUNTRY PLAZA @ SUTTER HILL

L04